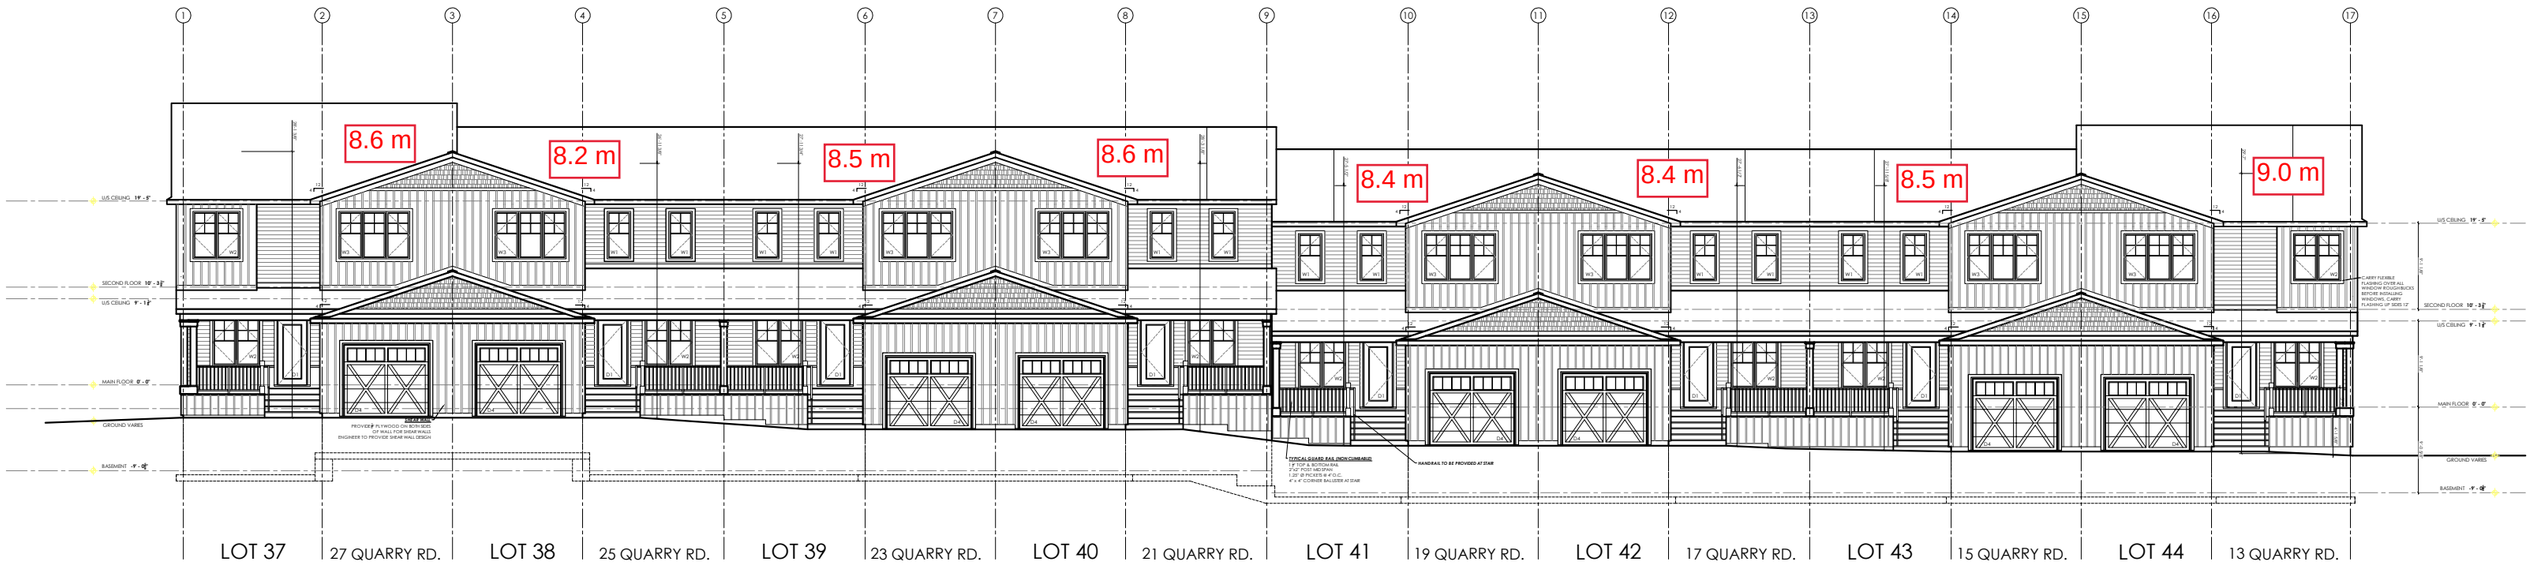
8.6 m
8.2 m
8.5 m
8.6 m
8.4 m
8.4 m
8.5 m
9.0 m
U/S CEILING 19' - 5"
SECOND FLOOR 10' - 3 1/2"
U/S CEILING 9' - 1 1/2"
MAIN FLOOR 0' - 0"
GROUND VARIES
BASEMENT -9' - 0"
NEW WORK
PROVIDE 1/2" PLYWOOD ON BOTH SIDES OF WALL FOR SHEAR WALLS
ENGINEER TO PROVIDE SHEAR WALL DESIGN
TYPICAL GUARD RAIL (NON COMPLIANT)
1 2" TOP & BOTTOM RAIL
2"x2" POST MID SPAN
1 25" Ø PICKETS @ 4" O.C.
4" x 4" CORNER BALUSTER AT STAIR
HANDRAIL TO BE PROVIDED AT STAIR
CARRY FLEXIBLE FLASHING OVER ALL WINDOW ROUGH BACKS BEFORE INSTALLING WINDOWS, CARRY FLASHING UP SIDES 12"
LOT 37
27 QUARRY RD.
LOT 38
25 QUARRY RD.
LOT 39
23 QUARRY RD.
LOT 40
21 QUARRY RD.
LOT 41
19 QUARRY RD.
LOT 42
17 QUARRY RD.
LOT 43
15 QUARRY RD.
LOT 44
13 QUARRY RD.

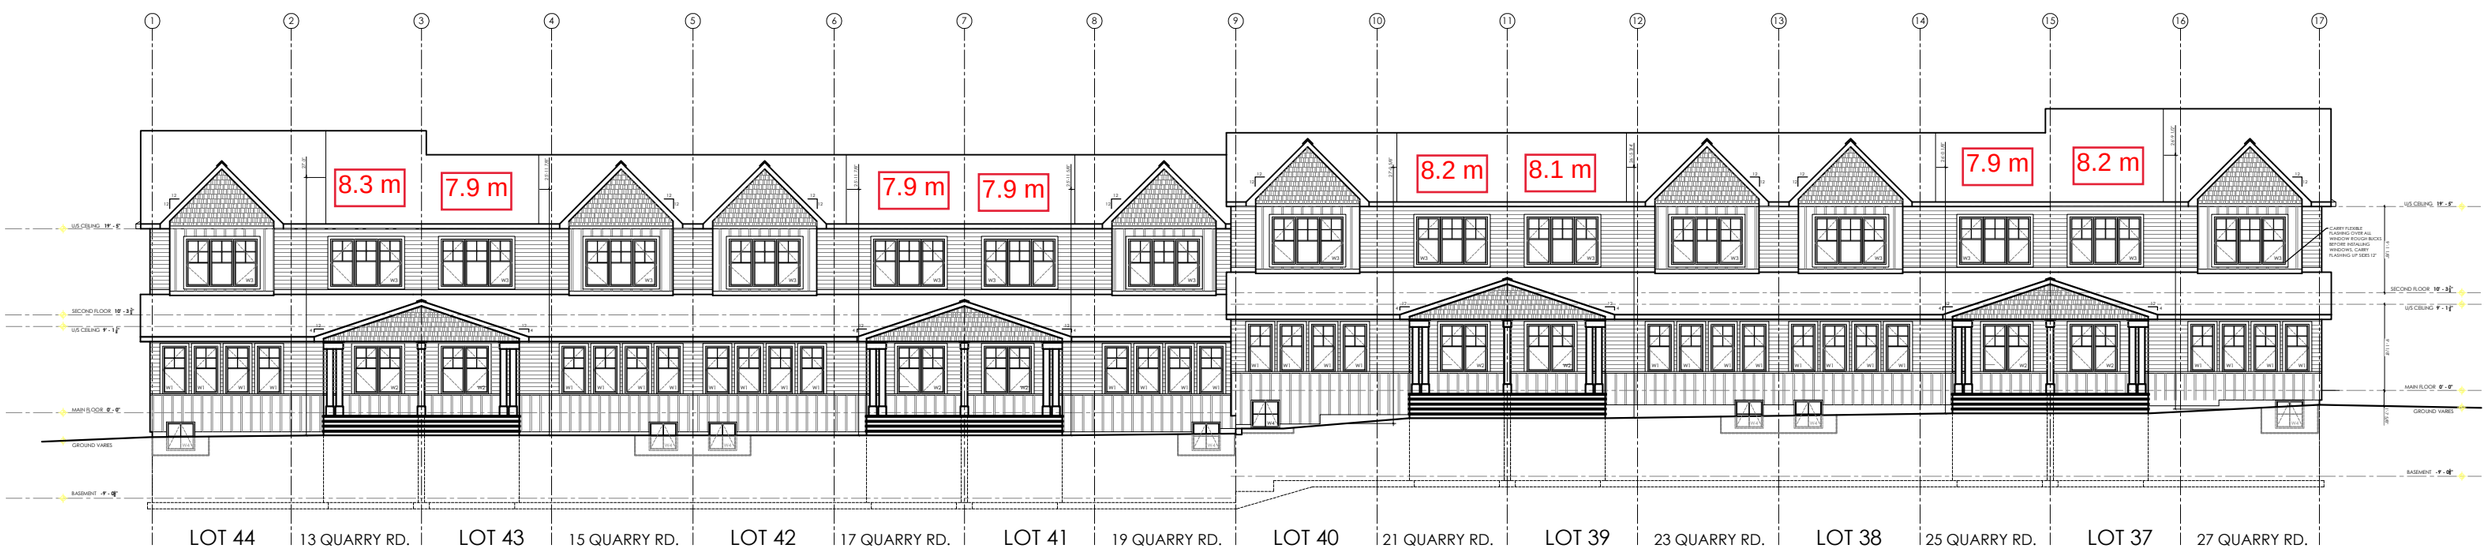
8.3 m
7.9 m
7.9 m
7.9 m
8.2 m
8.1 m
7.9 m
8.2 m
U/S CEILING 19' - 5"
SECOND FLOOR 10' - 3 1/2"
U/S CEILING 9' - 1 1/2"
MAIN FLOOR 0' - 0"
GROUND VARIES
BASEMENT -9' - 0"
CARRY FLEXIBLE FLASHING OVER ALL WINDOW ROUGH BACKS BEFORE INSTALLING WINDOWS, CARRY FLASHING UP SIDES 12"
LOT 44
13 QUARRY RD.
LOT 43
15 QUARRY RD.
LOT 42
17 QUARRY RD.
LOT 41
19 QUARRY RD.
LOT 40
21 QUARRY RD.
LOT 39
23 QUARRY RD.
LOT 38
25 QUARRY RD.
LOT 37
27 QUARRY RD.